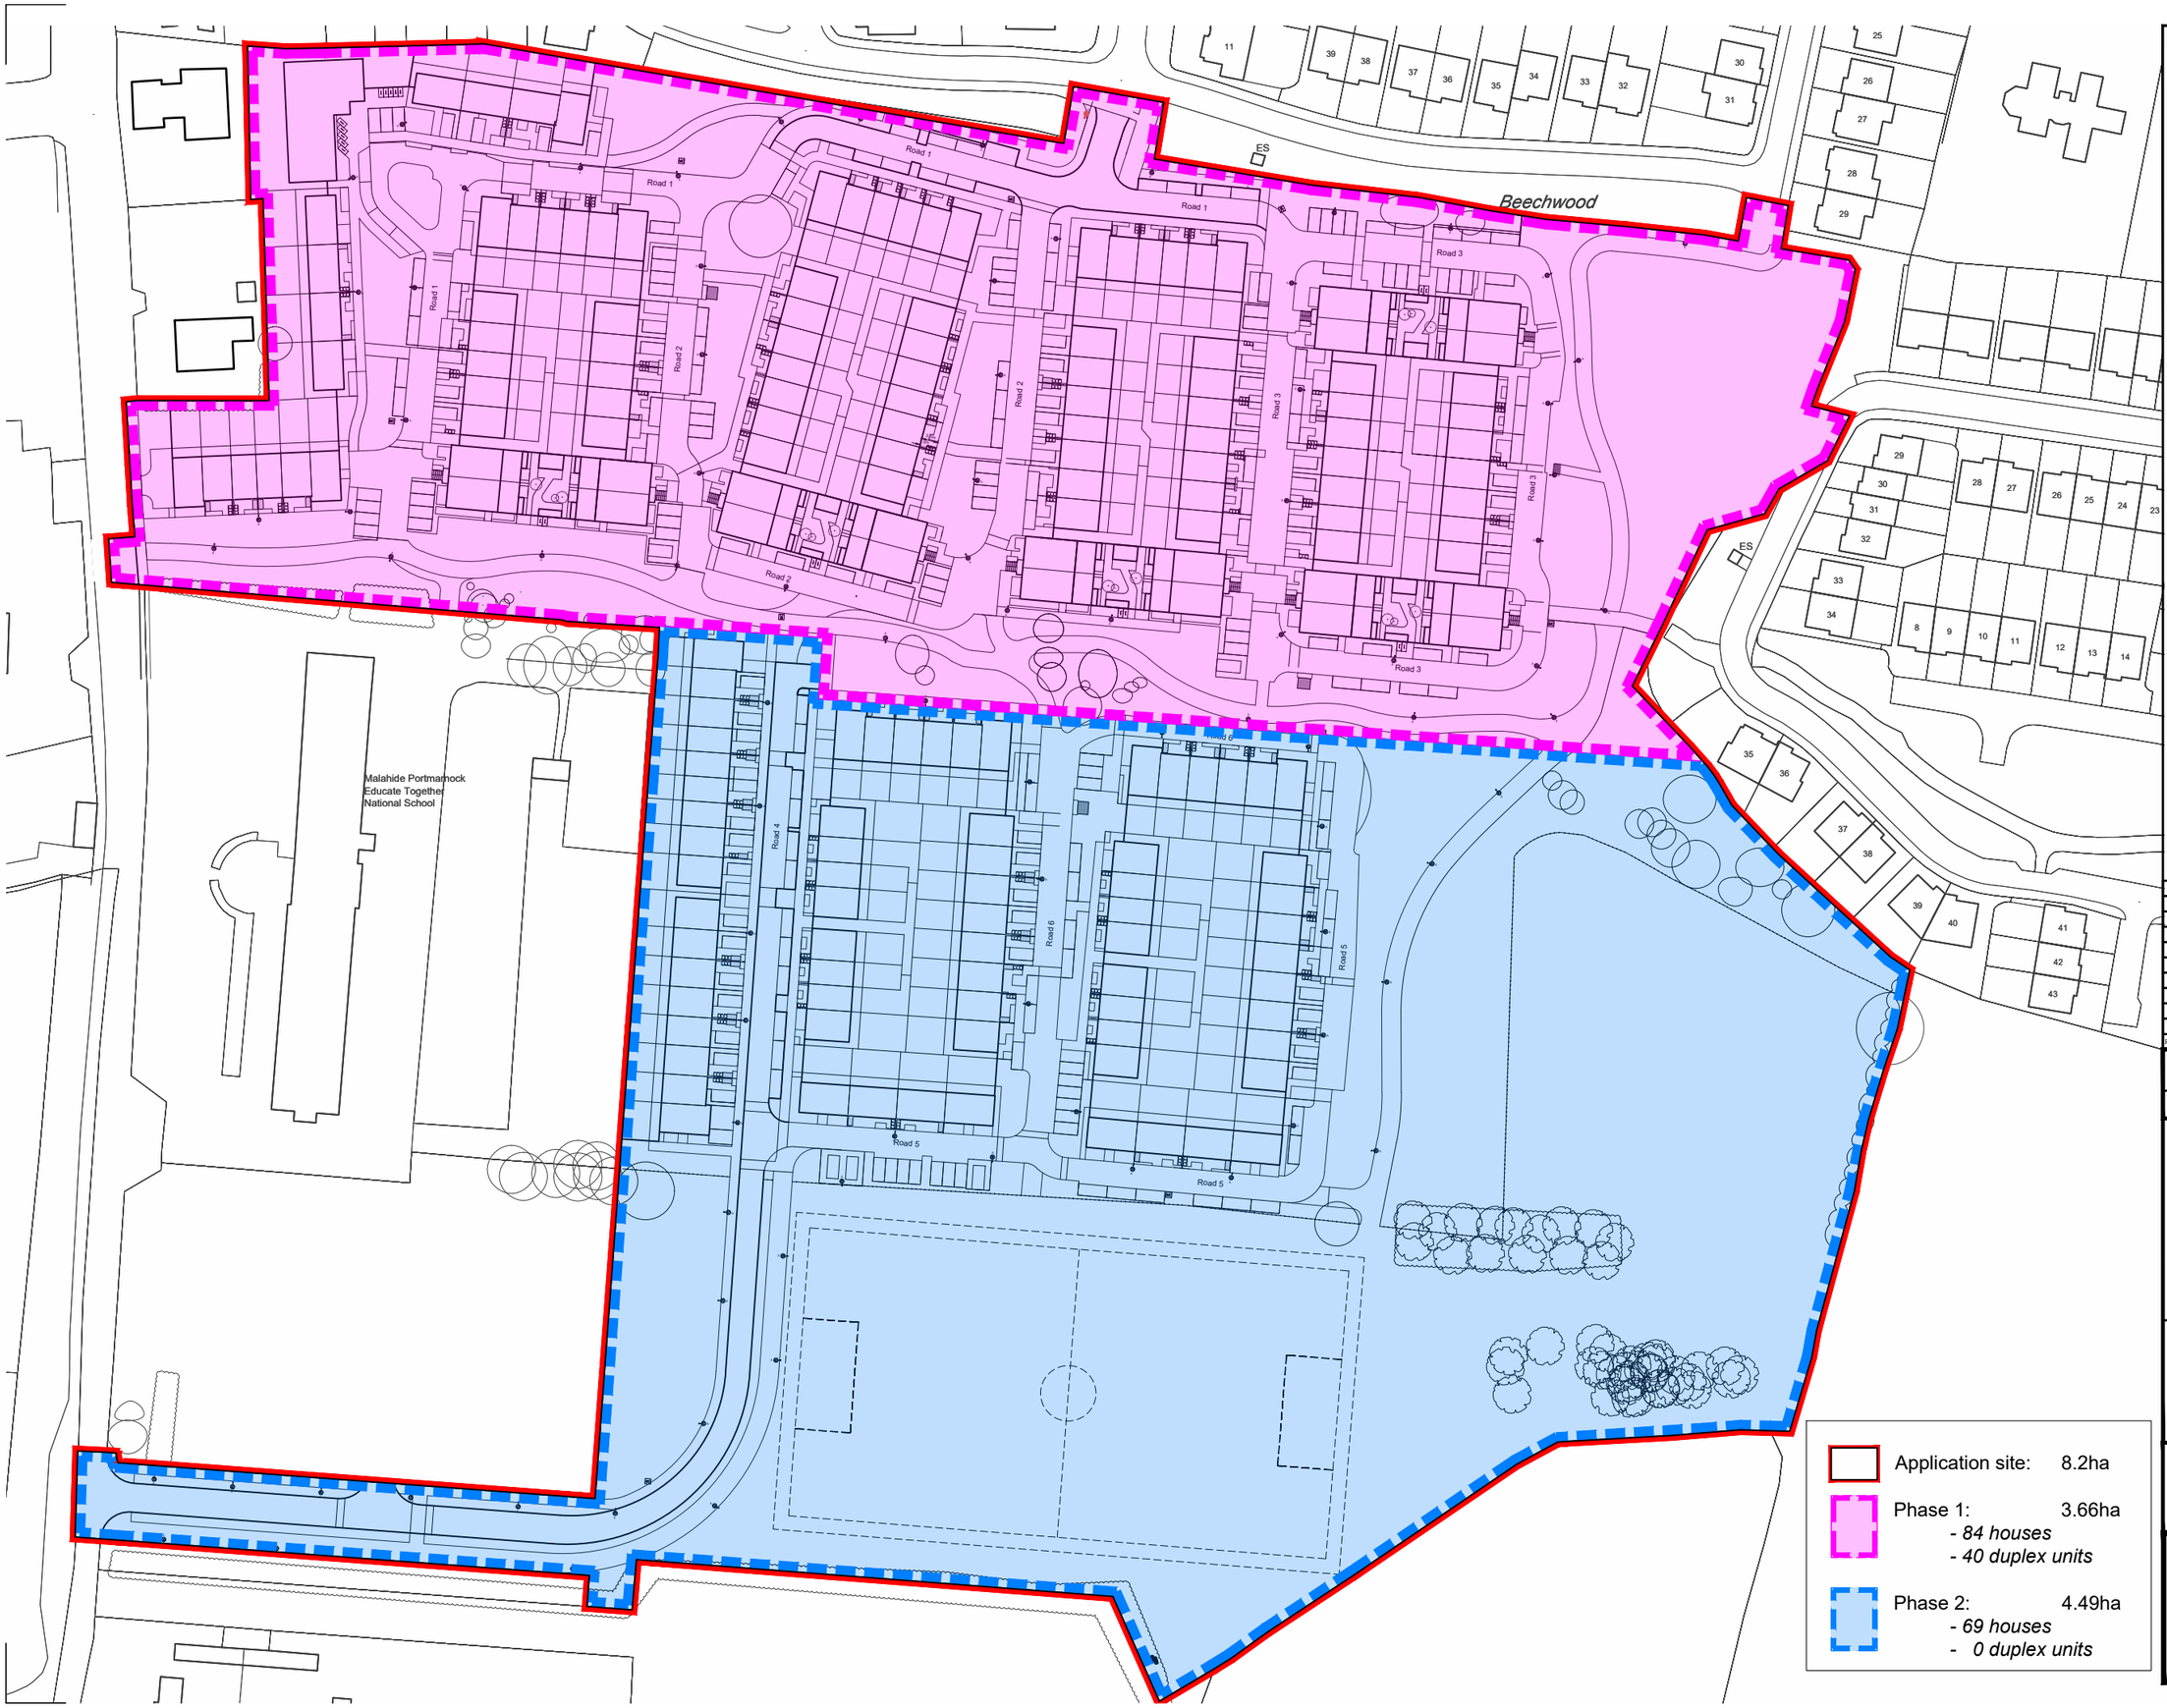

© This drawing is copyright.

1 Do not scale this drawing.
2 Errors and omissions to be immediately notified to Architect.
3 All dimensions to be checked on site.
4 To be read with relevant Engineers drawings.

N

Licence No. CYAL50382574
© Tailte Éireann – Surveying
Map Series | Map Sheets
1:2,500 | **3065-A**

Revision	Description	Date	Initials
P0	Planning	Feb 2025	COS

Drawing Number
KI-CCK-S1b-XX-DR-A-1033

Suitability	Revision
S1b	P0

Drawing Title

Site Plan

Phasing

Job
Development at
Former Teagasc Lands,
Kinsealy,
Co. Dublin.

scale	1:1250
sheet size	A3
drawn	COS
checked	

Client

The Land Development Agency

CONROY CROWE KELLY
ARCHITECTS & URBAN DESIGNERS

65 MERRION SQUARE
DUBLIN 2

phone 01 6613990
email info@cck.ie