


SECTION A-A

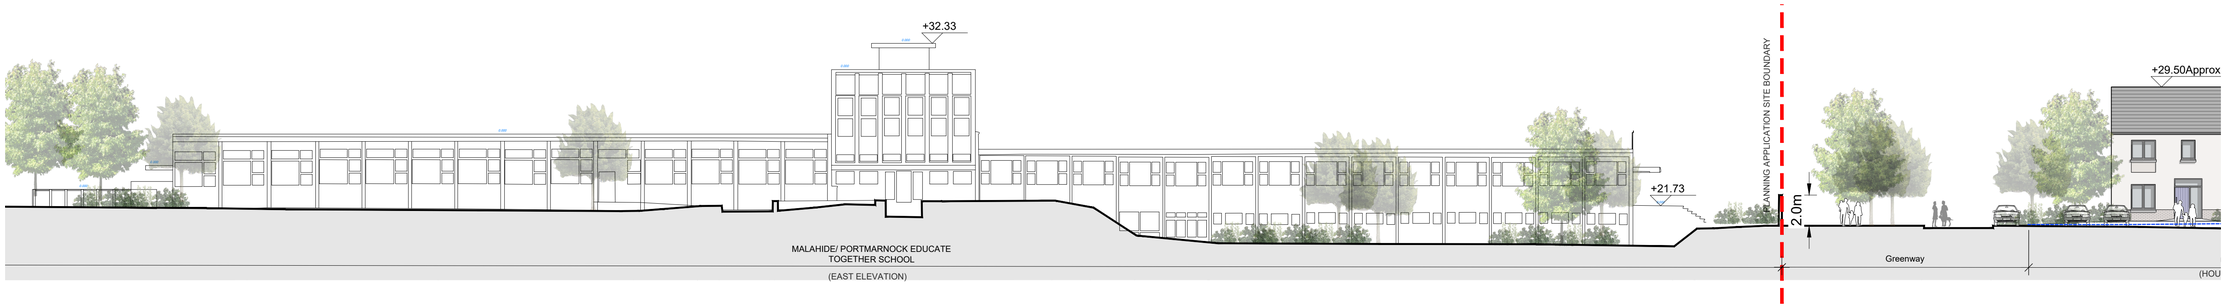


SECTION A-A (Continued)




SECTION B-B

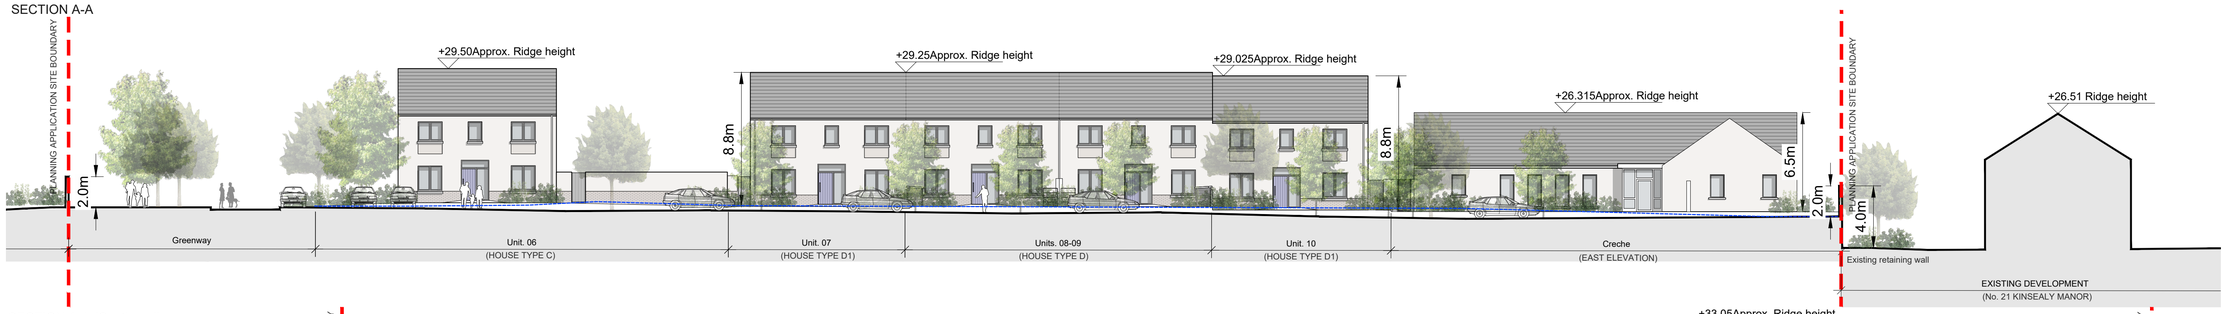


SECTION B-B (Continued)

KEY PLAN - NTS

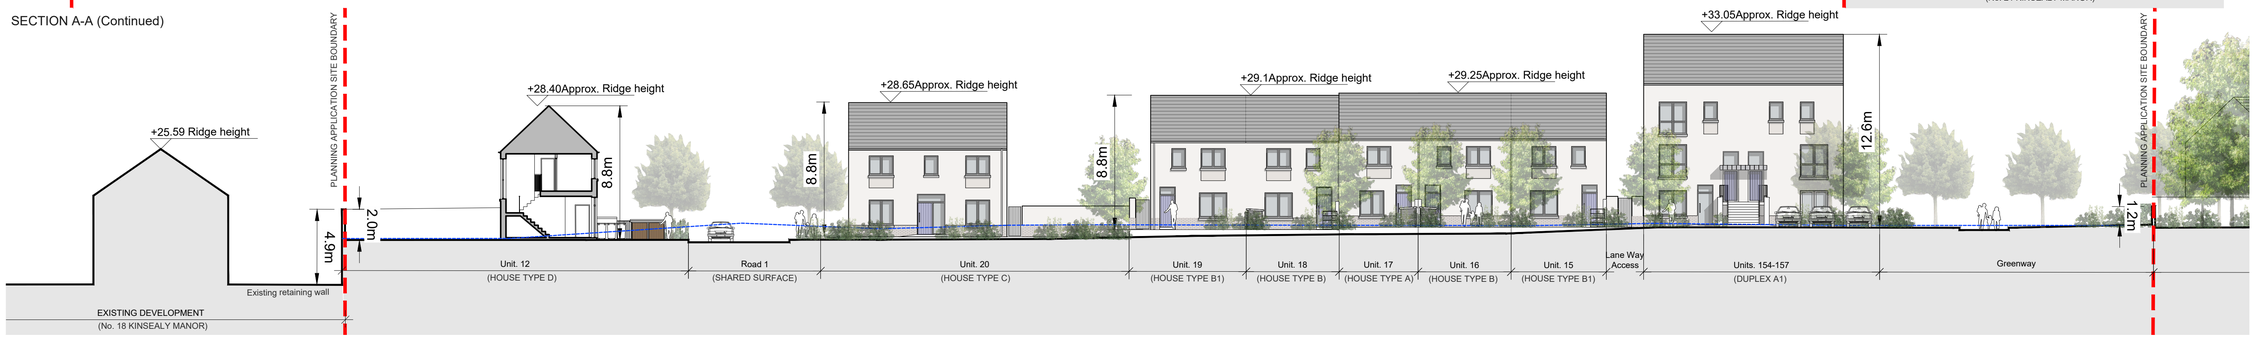© This drawing is copyright.

1 Do not scale this drawing.
2 Errors and omissions to be immediately notified to Architect.
3 All dimensions to be checked on site.
4 To be read with relevant Engineers drawings.

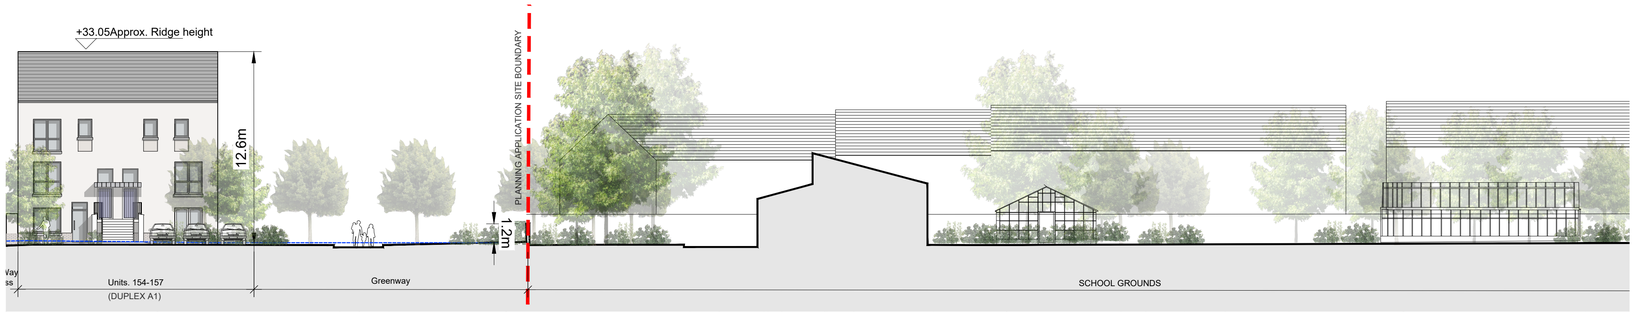Existing Ground Line

| Revision | Description | Date | Initials |
|---|---|---|---|
| P0 | Planning | Feb 2025 | LD |

Drawing Number
KI-CCK-S1b-XX-DR-A-2000

Suitability: S1b
Revision: P0

Drawing Title

Site Elevations
and Sections AA & BB

Job
Development at
Former Teagasc Lands,
Kinsealy,
Co. Dublin.

scale 1:200
sheet size A1
drawn LD
checked COS

Client
The Land Development Agency

CONROY CROWE KELLY
ARCHITECTS & URBAN DESIGNERS

65 MERRION SQUARE
DUBLIN 2

phone 01 6613990
email info@cck.ie