




SECTION E-E

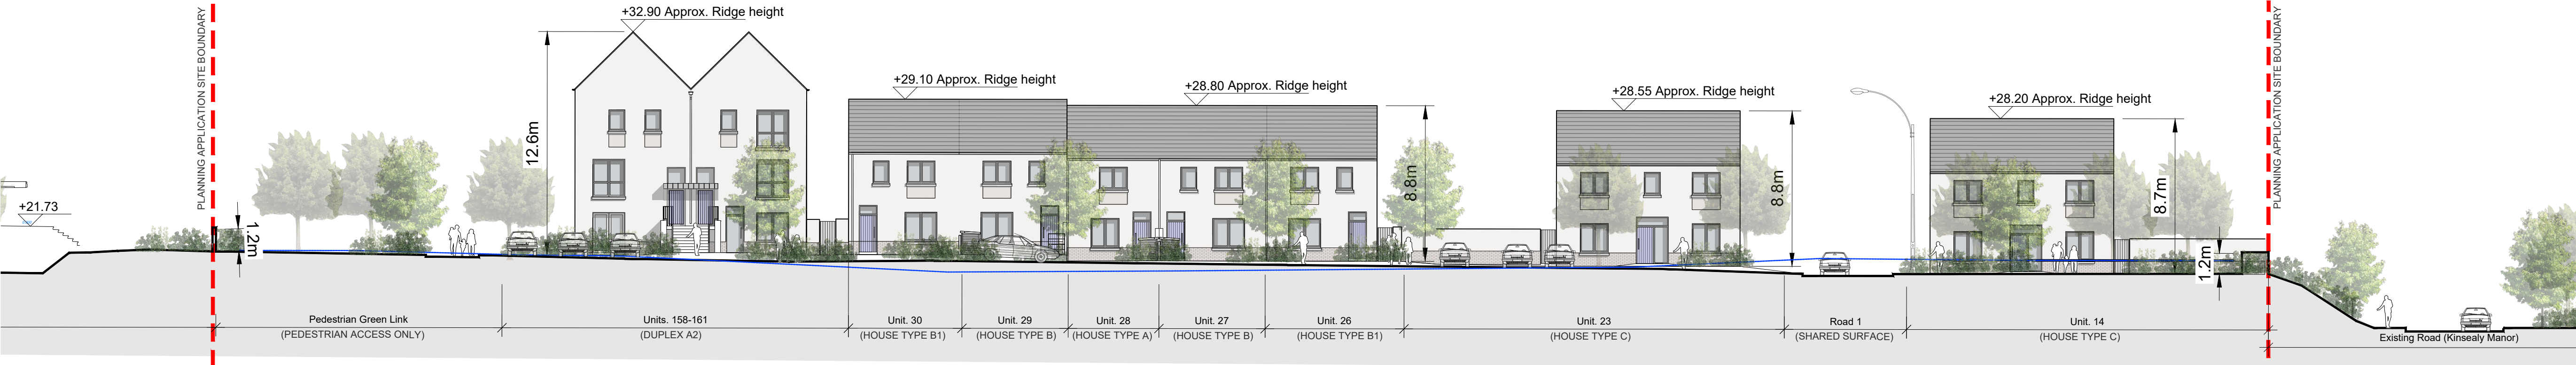


SECTION E-E (Continued)

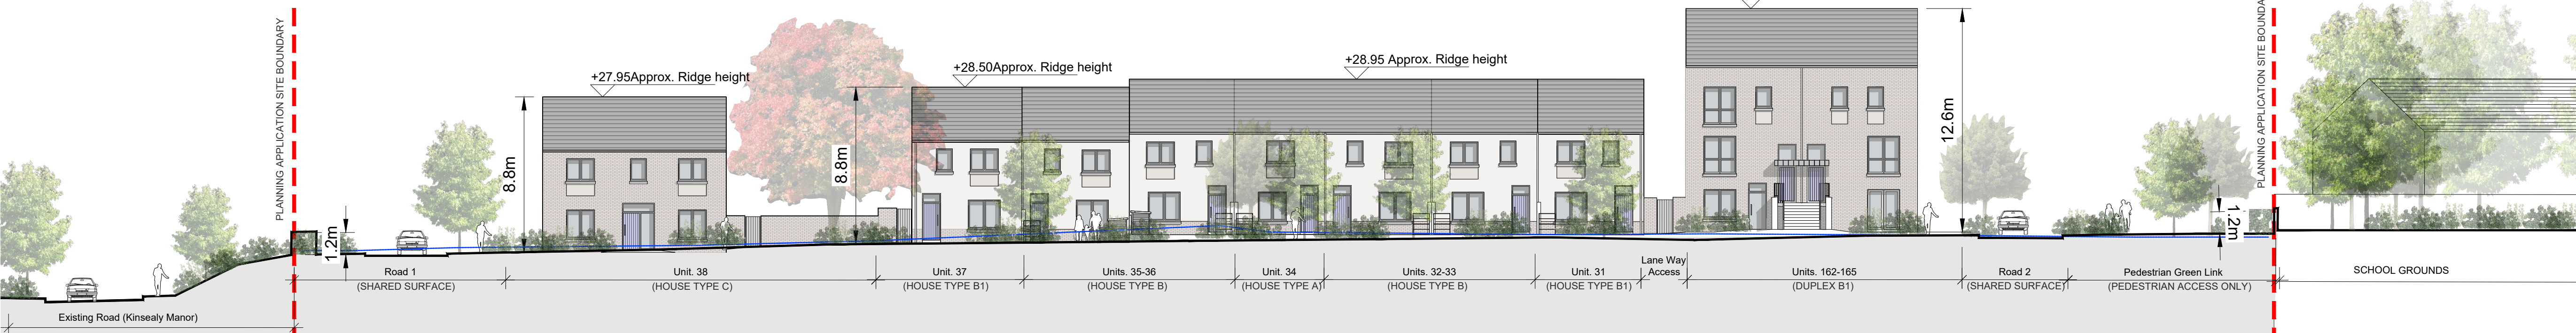

SECTION F-F

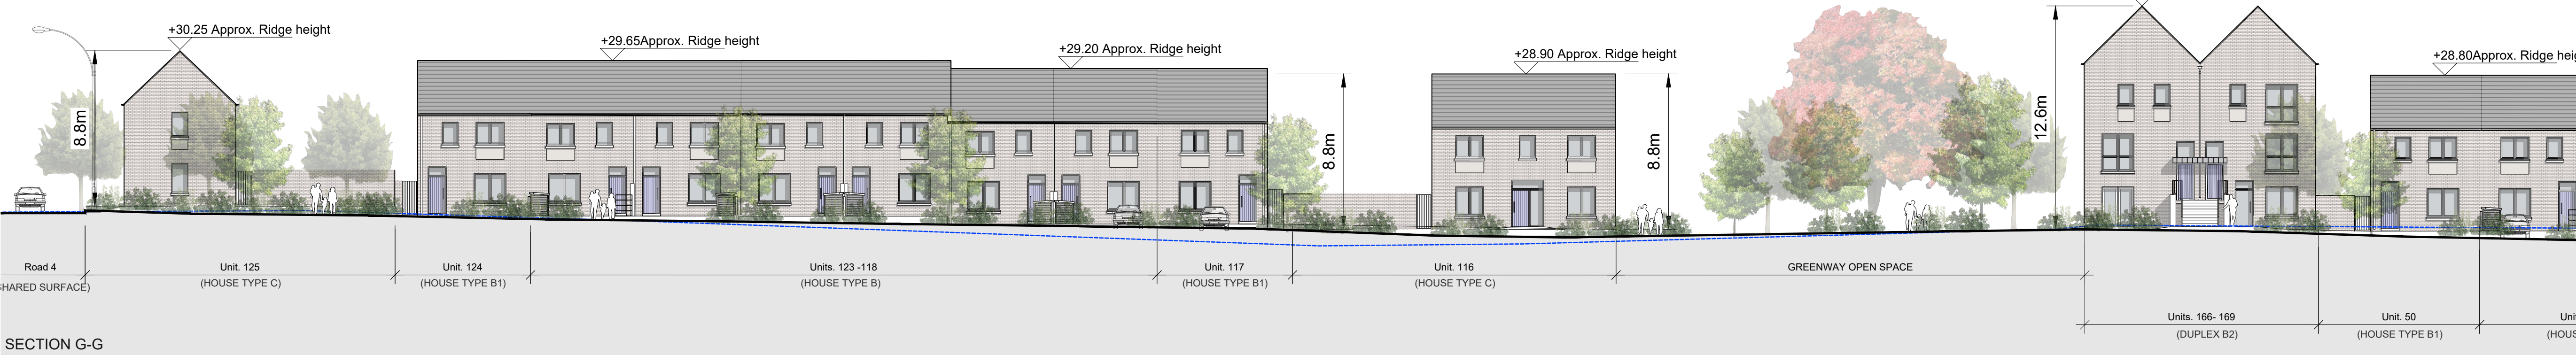

SECTION G-G

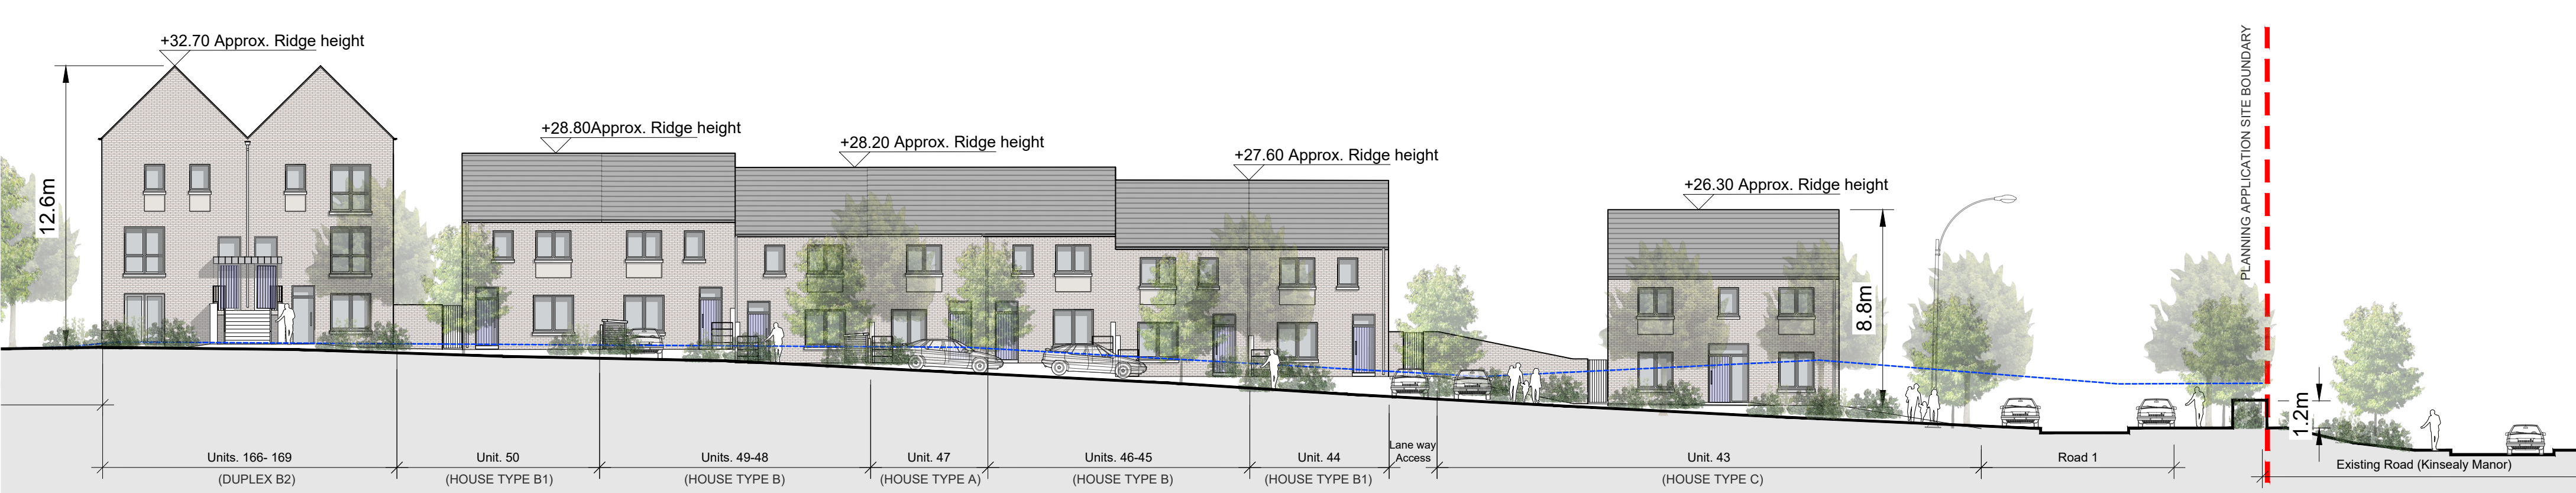

SECTION G-G (Continued)



KEY PLAN - NTS

- © This drawing is copyright.
- 1 Do not scale this drawing.
 - 2 Errors and omissions to be immediately notified to Architect.
 - 3 All dimensions to be checked on site.
 - 4 To be read with relevant Engineers drawings.

Existing Ground Line

P0	Planning	Feb 2025	LD
Revision	Description	Date	Initials

Drawing Number
KI-CCK-S1b-XX-DR-A-2002

Suitability S1b	Revision P0
--------------------	----------------

Drawing Title

Site Elevations
and Sections EE, FF & GG

Job
Development at
Former Teagasc Lands,
Kinsealy,
Co. Dublin.

scale
1:200
sheet size
A1
drawn
LD
checked
COS

Client

The Land Development Agency

CONROY CROWE KELLY
ARCHITECTS & URBAN DESIGNERS

65 MERRION SQUARE
DUBLIN 2

phone 01 6613990
email info@cck.ie