




SECTION M-M

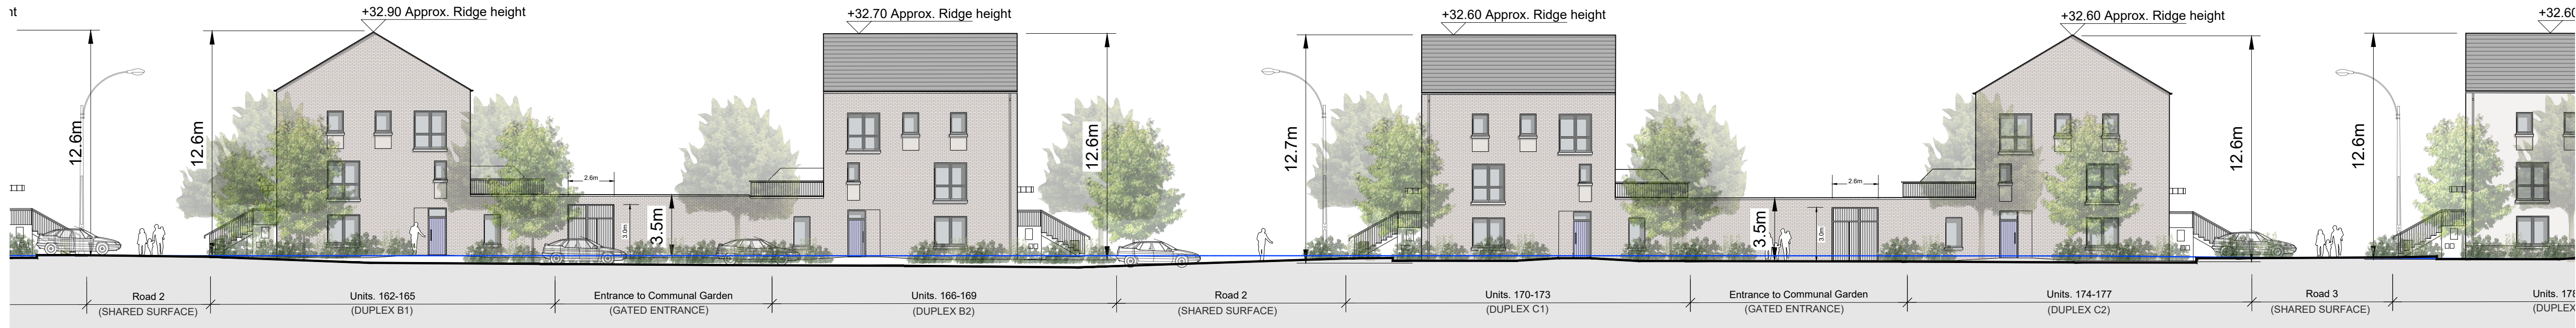

SECTION M-M (Continued)

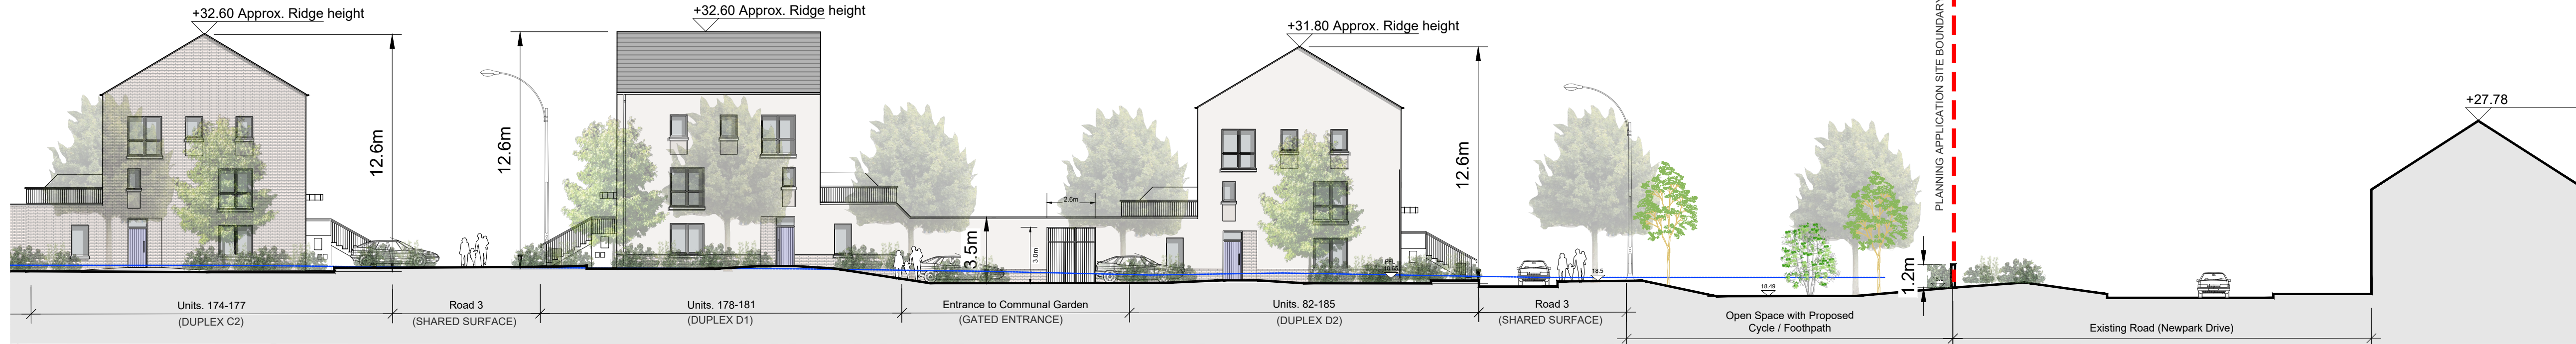

SECTION M-M (Continued)

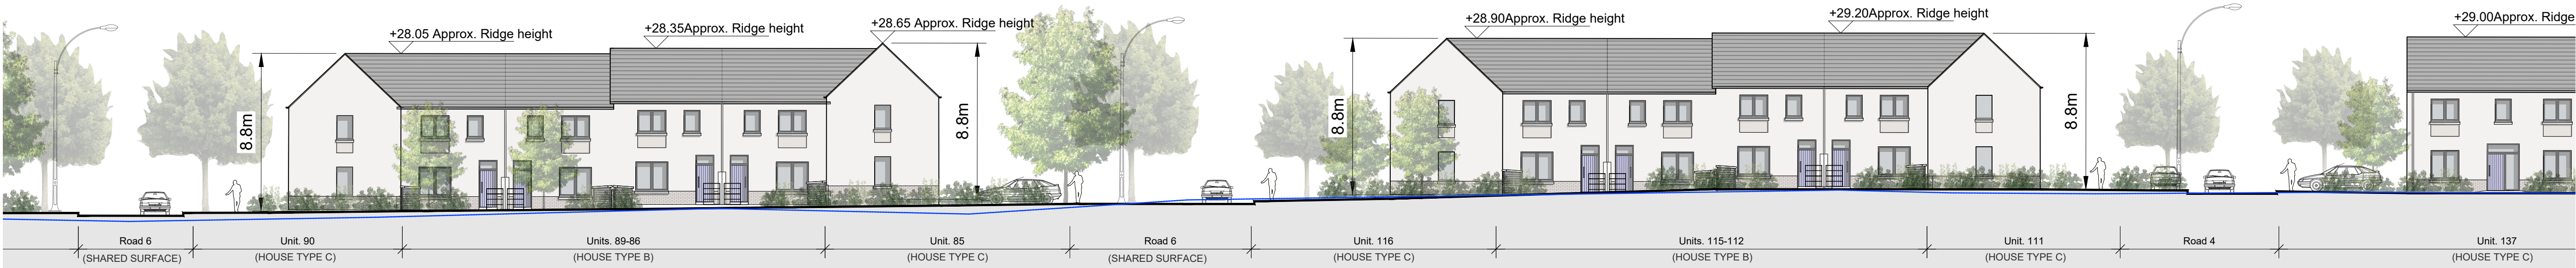

SECTION O-O



SECTION O-O (Continued)



KEY PLAN - NTS

- © This drawing is copyright.
- 1 Do not scale this drawing.
 - 2 Errors and omissions to be immediately notified to Architect.
 - 3 All dimensions to be checked on site.
 - 4 To be read with relevant Engineers drawings.

Existing Ground Line

P0	Planning	Feb 2025	LD
Revision	Description	Date	Initials

Drawing Number
KI-CCK-S1b-XX-DR-A-2004

S1b	Revision P0
-----	----------------

Drawing Title

Site Elevations
and Sections MM & OO

Job	scale 1:200 sheet size A1 drawn LD checked PG
Development at Former Teagasc Lands, Kinsealy, Co. Dublin.	

Client
The Land Development Agency

CONROY CROWE KELLY
ARCHITECTS & URBAN DESIGNERS

65 MERRION SQUARE
DUBLIN 2

phone 01 6613990
email info@cck.ie