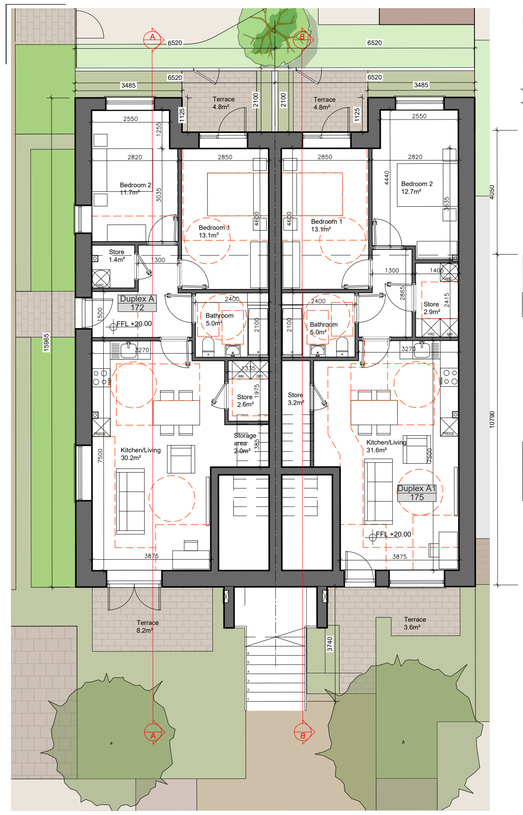

GROUND FLOOR PLAN
2 Bed Apartment - 76.4 sqm

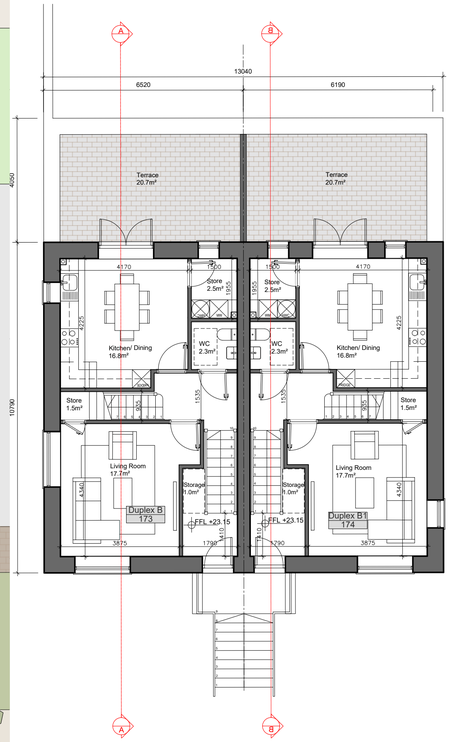

GROUND FLOOR PLAN
2 Bed Apartment - 76.4 sqm

FIRST FLOOR PLAN
3 Bed Duplex - 112.4 sqm
First Floor area - 56.2 sqm

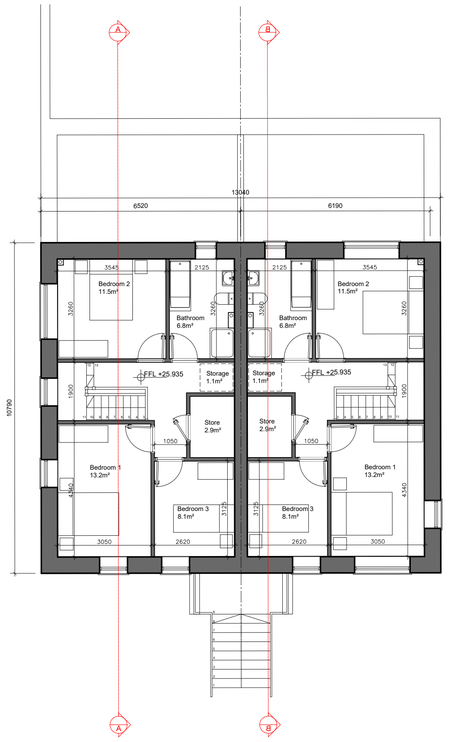

FIRST FLOOR PLAN
3 Bed Duplex - 112.4 sqm
First Floor area - 56.2 sqm

SECOND FLOOR PLAN
3 Bed Duplex - 112.4 sqm
Second Floor area - 56.2 sqm

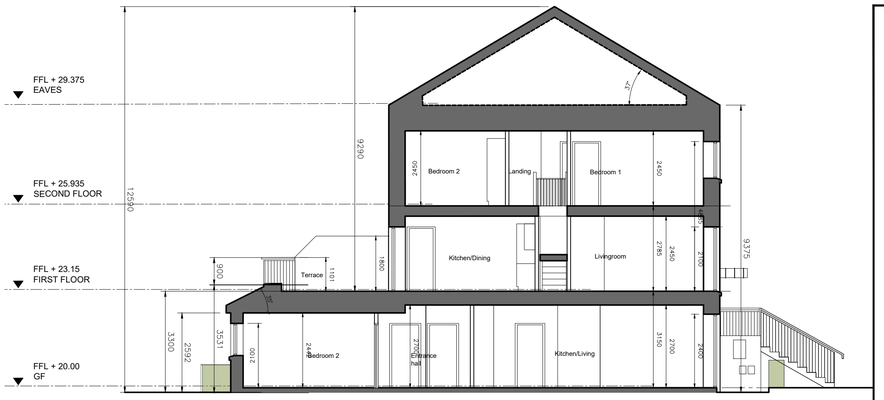

SECTION AA

SECOND FLOOR PLAN
3 Bed Duplex - 112.4 sqm
Second Floor area - 56.2 sqm

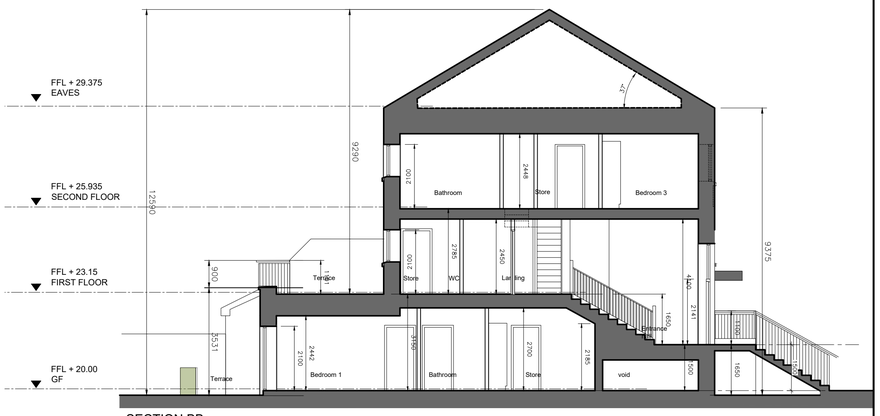

SECTION BB

FRONT ELEVATION

REAR ELEVATION

GABLE ELEVATION

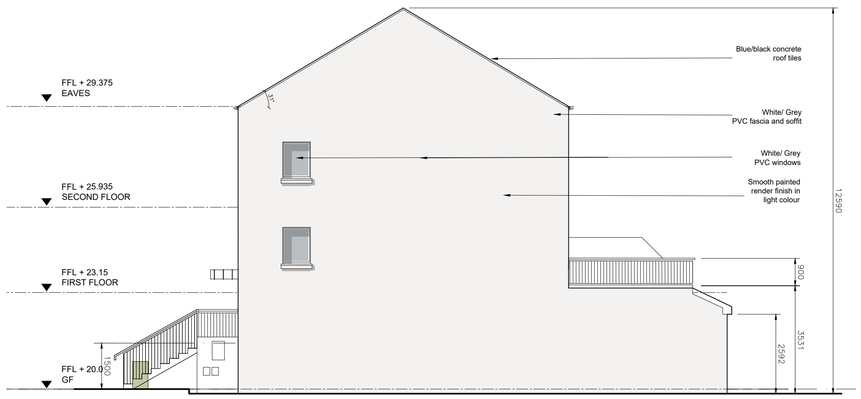

SIDE GABLE ELEVATION

© This drawing is copyright.

1 Do not scale this drawing.
2 Errors and omissions to be immediately notified to Architect.
3 All dimensions to be checked on site.
4 To be read with relevant Engineers drawings.

N

Refer to Site Layout for specific orientation of Duplex Blocks.

Revision	Description	Date	Initials
P0	Planning	Feb 2025	LD

Drawing Number
KI-CCK-S1b-XX-DR-A-205

Suitability: S1b
Revision: P0

Drawing Title
Duplex C2
Plans, Elevations & Sections

Job
Development at
Former Teagasc Lands,
Kinsealy,
Co. Dublin.

scale: 1:200
sheet size: A1
drawn: LD
checked: PG

Client
The Land Development Agency

CONROY CROWE KELLY
ARCHITECTS & URBAN DESIGNERS
65 MERRION SQUARE
DUBLIN 2
phone 01 6613990
email info@cck.ie